MONUMENT RECORD
State of Indiana - County of Monroe

Section: 13 **Township:** 7 North **Range:** 2 West **Corner ID:** InCr U-09

Monument Description & Remarks: Limestone with "X", length 0.83ft, width 0.30ft, height 0.15ft. Survey Sign 2ft above ground at pt. C

References On File: Travis Norman survey, Victor Oolitic (2011), on file in Surveyor Office

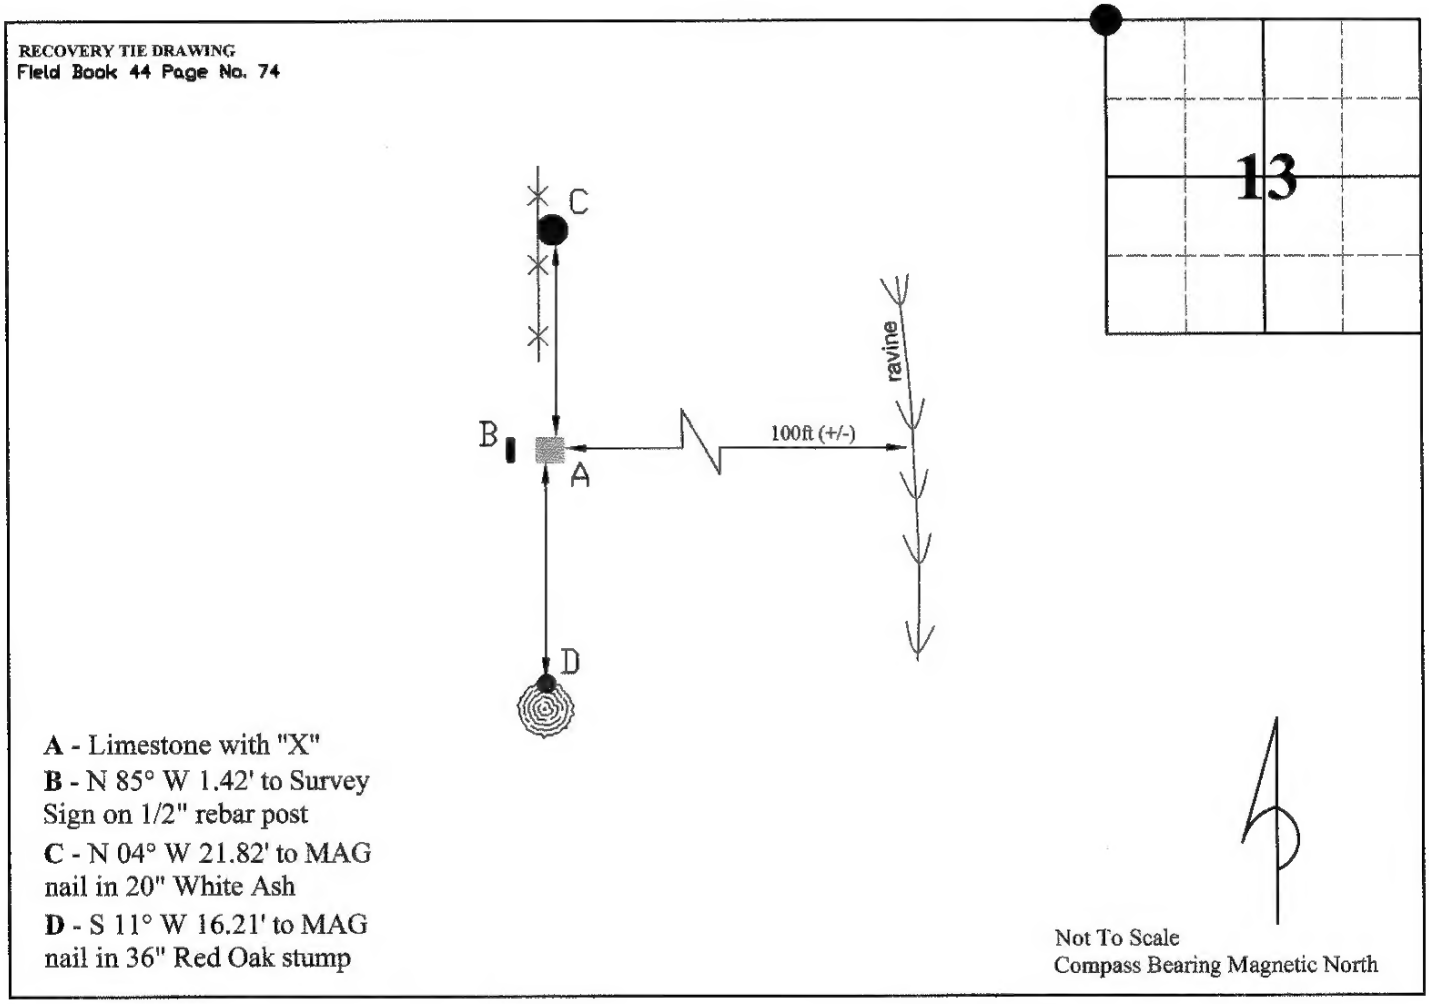

I, Kevin P. Enright, Monroe County Surveyor, hereby certify that this document was prepared under my direction in accordance with the provisions of section 36-2-12-11 of the Indiana Code; and the above data is given under my hand and seal this 14th day of February, 2011.

SURVEYOR SEAL MONROE COUNTY INDIANA

MONROE COUNTY SEAL SURVEYOR REVIEW BOARD

Administered by the Monroe County Surveyor Review Board

Date: 4-12-2011

Drawn by: T.E.R Print date: February 16, 2011